Sheet Revisions		
Description		Initials
-1, AC-1. RW-2, UE-2, PE-2,		AECOM
-5, RW-5A, RW-5C, UE-5, PE-5,		
-5, RW-6, UE-6, PE-6, AC-6, RW-7,		
C-7, RW-8, RW-8A, RM-8, UE-8,		
W-20, RW-20A, RM-20, UE-20,		
TE-20, TE-21, RW-22, RW-22A,		
E-22, AC-22A, RW-23, RW-23A,		

Sheet Revisions		
Date	Description	Initials
06-10-17	ADDED UE-23, AC-23A	AECOM
10-27-17	NAME CHANGE RW-2, PE-2, UE-2, AC-2	AECOM
11-17-17	REVISED RW-1, AC-1, PE-7C	AECOM
12-06-17	REVISE RW-6, PE-6, UE-6, AC-6, RW-8,	
	RW-8A, RM-8, UE-8, AC-8, RW-20, RW-20A,	
	RM-20, AC-20, UE-20, RW-22, RW-22A,	
	RM-22, UE-22, AC-22, RW-23, RW-23A,	AECOM

Sheet Revisions		
Date	Description	Initials
12-06-17	UE-23, AC-23, ADD RW-6A	AECOM
12-18-17	REVISED RW-5, RW-5A, TE-5, AC-5	
	ADDED PE-5B, DELETED PE-5	
01-12-18	REVISED RW-8 REV, RW-20 REV, RW-22	AECOM
	REV, RW-23 REV, AC-6 REV ADDED TE-6	
	DELETED RM-8 REV, AC-8 REV, RM-20 REV,	
	AC-20 REV, RM-22 REV, AC-22 REV, AC-23	REV

AECOM
6200 South Quebec Street
Greenwood Village, CO 80111
(303) 694-2770

Right of Way Plans
Ownership Sheet

Project Number: IM 0253-255
Project Location: I-25 North: SH 402 to SH 14
Unit 4

Project Code:	Last Mod. Date	Subset	Sheet No
21506	01-12-18	8.01 to 8.15	8.01

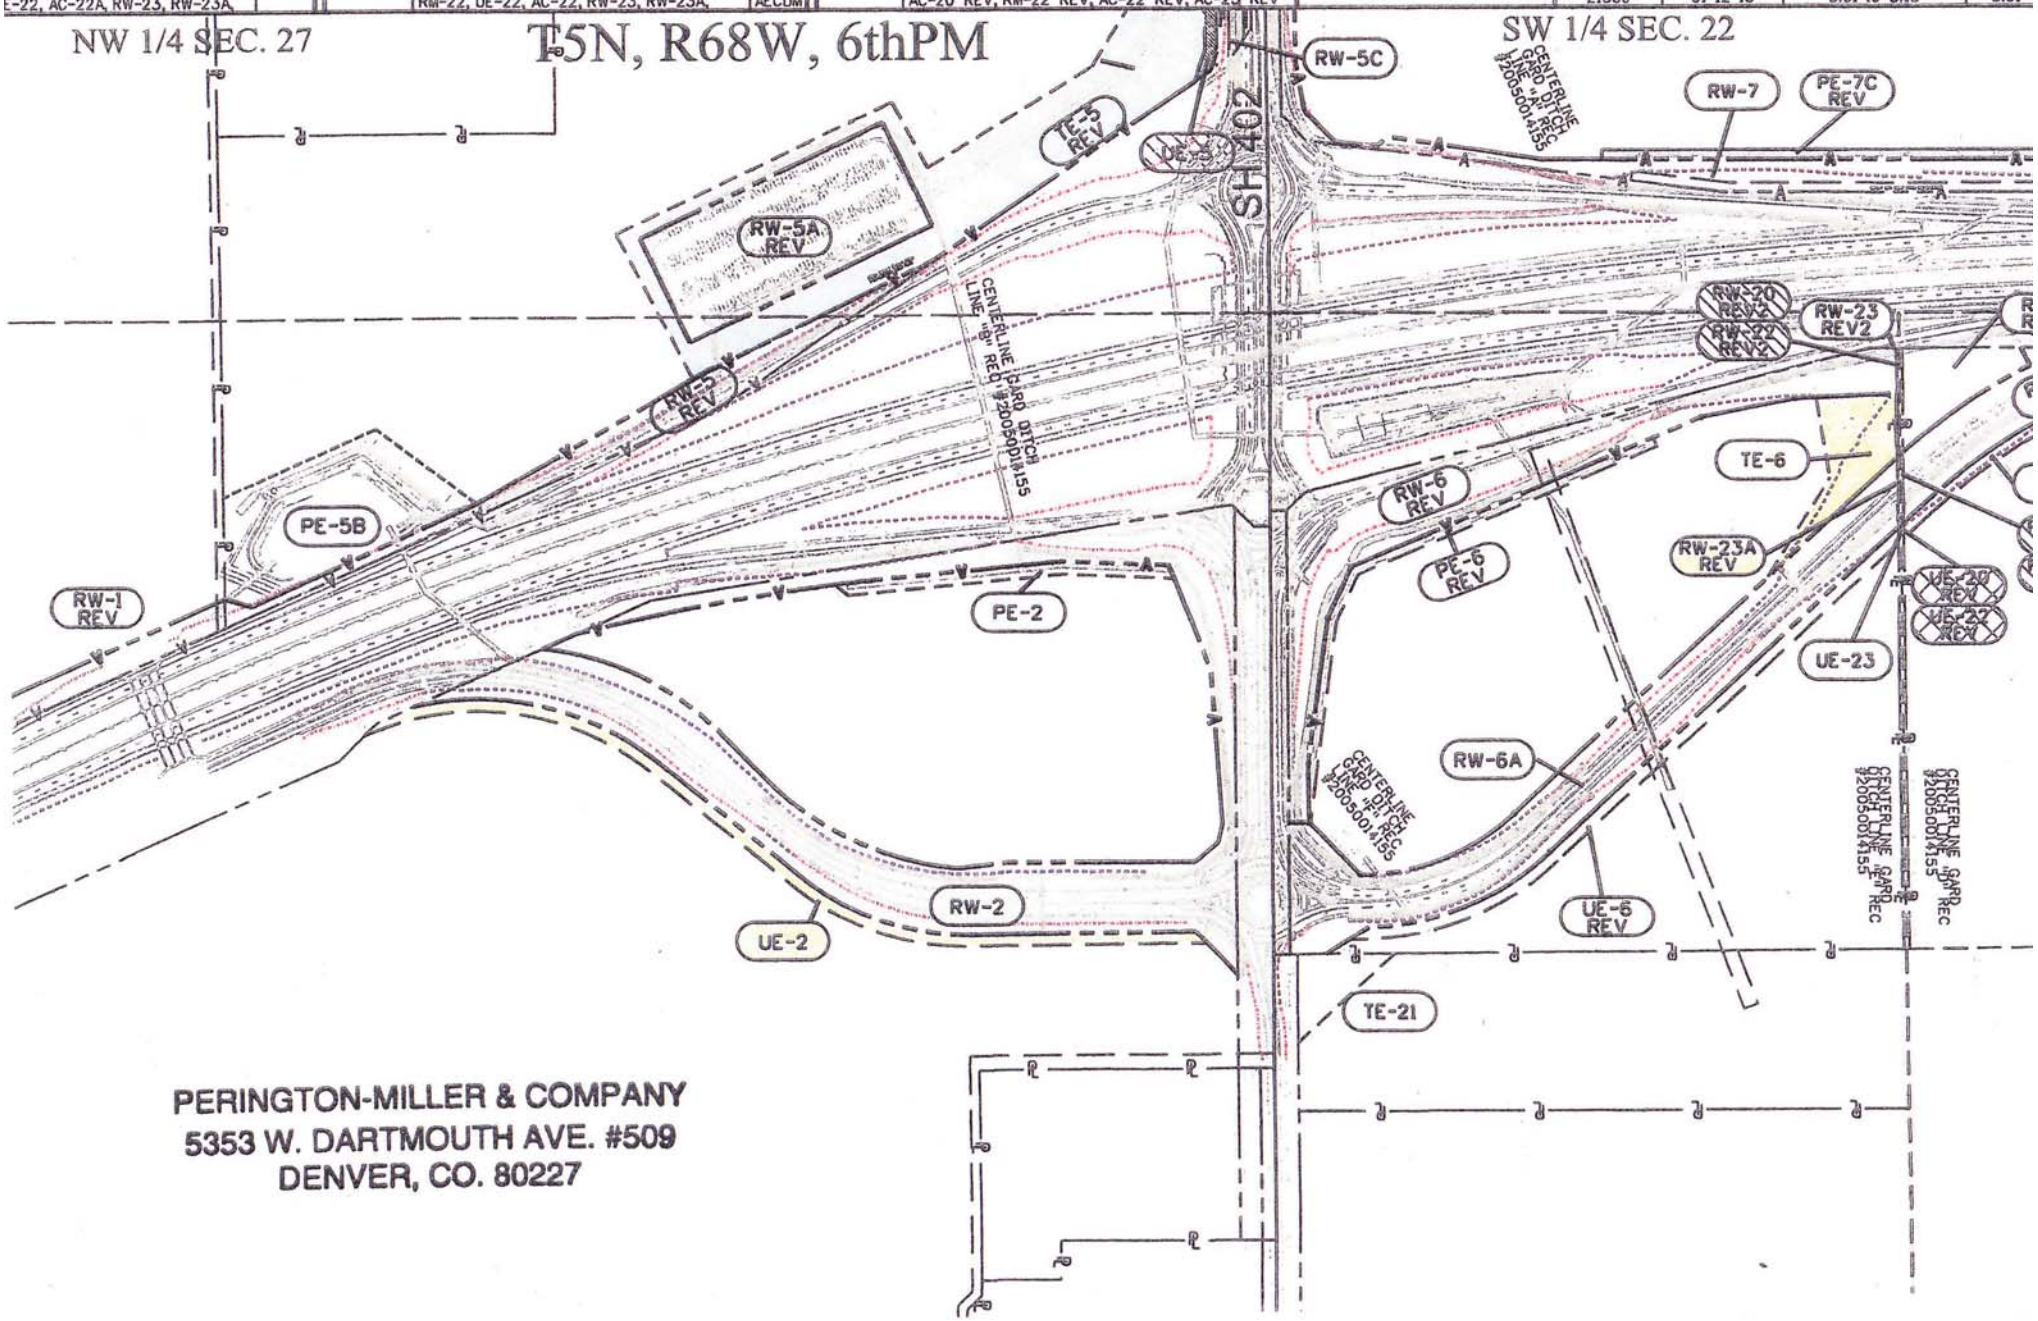

PERINGTON-MILLER & COMPANY
5353 W. DARTMOUTH AVE. #509
DENVER, CO. 80227